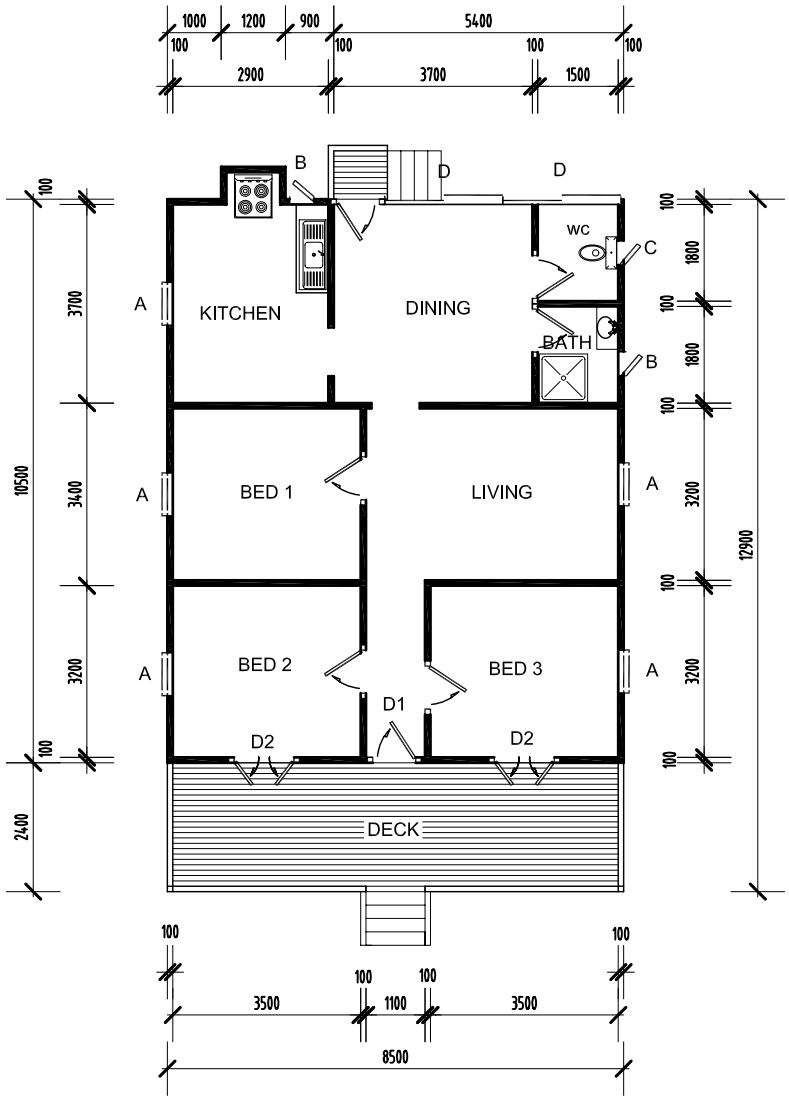

WINDOW SCHEDULE:

A. TIMBER FRAMED DOUBLE HUNG
800w. X 900h.
B. TIMBER FRAMED CASEMENT
450w. X 900h.
C. TIMBER FRAMED CASEMENT
450w. X 1000h.
D. TIMBER FRAMED SLIDING GLASS
2200w. X 1200h.

DOOR SCHEDULE:

D1. TIMBER FRAMED DOORS
1000w. X 2100h.
D2. TIMBER FRAMED FRENCH DOORS
1200w. X 2050h.

CEILINGS : 3200 PINE VJ.
FLOORING : 140mm PINE.
WALLS : PINE VJ.

LIVING AREA 106.5m.^{2}

WITH COMPLIMENTS FROM:
MACKAY & SONS HOUSE REMOVALS
www.houseremovals.com.au
PH. (07) 3888 9399
FAX. (07) 3888 9344

NOTES:

BUILDING DIMENSIONS & WINDOW SIZES INDICATIVE ONLY

DRAWING NOT TO BE USED FOR CONSTRUCTION PURPOSES, FOR SALES PURPOSES ONLY

King Engineering
136 Woodend Road
Woodend QLD 4305
Ph: 3812 3443 Fax: 3812 3443
MARK KING:
MIE. CP. ENG. RPEQ. (2878)
NPER 3 X (135580).
QBSA. DES./ BLD. (20165)

PROJECT: PROPOSED REMOVAL HOUSE HOUSE W			
CLIENT: eee	DRAWING: EXISTING/PROPOSED FLOOR PLAN	DATE: OCT 09 DRAWN: DDD	
		JOB NO: CCC PAGE: 01	
		SCALE: 1:100 ON A3	A SALES DRAWING
			ISSUE COMMENT

KING ENGINEERING
KING ENGINEERING